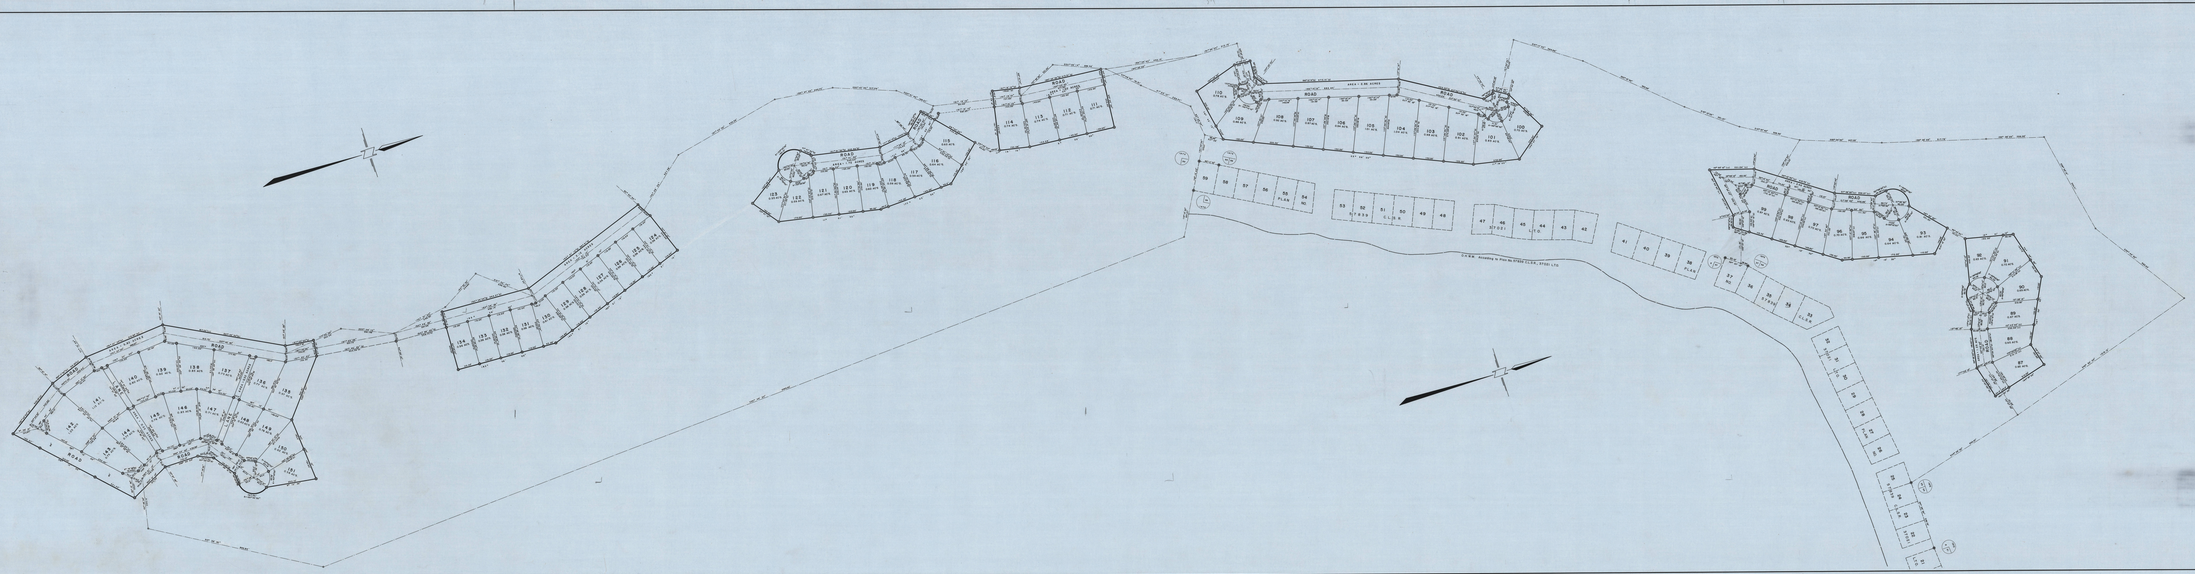

PLAN AND FIELD NOTES
OF SURVEY OF

LOTS 87 TO 151 (incl.), LANES & ROADS. TAGISH BEACH

LATITUDE 60° 16', LONGITUDE 134° 15' (APPROX)

TAGISH LAKE.,
YUKON TERRITORY

BY HUGH E. IMPEY, D.L.S., 1975

SCALE: 1" = 100'

THIS SURVEY WAS EXECUTED BETWEEN THE DATES OF FEBRUARY 24 AND APRIL 14, 1975.

LEGEND:

Record as per subdivision plan(s) from the Registry Office for Yukon Territory
O.I.S.-SE Standard iron found in place
O.I.S.-SE Standard iron placed as shown
Evidence not found or set unless shown otherwise
All bearings are astronomic and are referred to the meridian of Lot 415 as per plan.
All distances are marked and are in feet.

I, Hugh E. Impey, of the City of Grande Prairie, in the Province of Alberta, Canada, do hereby certify that I am a Land Surveyor duly qualified to practice in the Province of Alberta and that the survey of which this plan is a correct representation was made by me or under my supervision, and that I am satisfied that the survey and plan comply with the requirements of the Land Titles Act and the regulations made thereunder.

Dated at Tagish Lake, in the Yukon Territory, this 28th day of April, A.D. 1975.

Hugh E. Impey
A Land Surveyor for the Province of Alberta

Plan No. 75-0133