
CANADA LANDS SURVEYS RECORDS
Date 6 2 1 8 0
30 3 77

Plan of a portion of the City of Kingston and the Great Cataraqui River shewing the Ordnance land leased to the K^ng P Ry. Co. and those parts applied for by the City of Kingston for the prolongation of Ontario, King, Bay and North Streets.

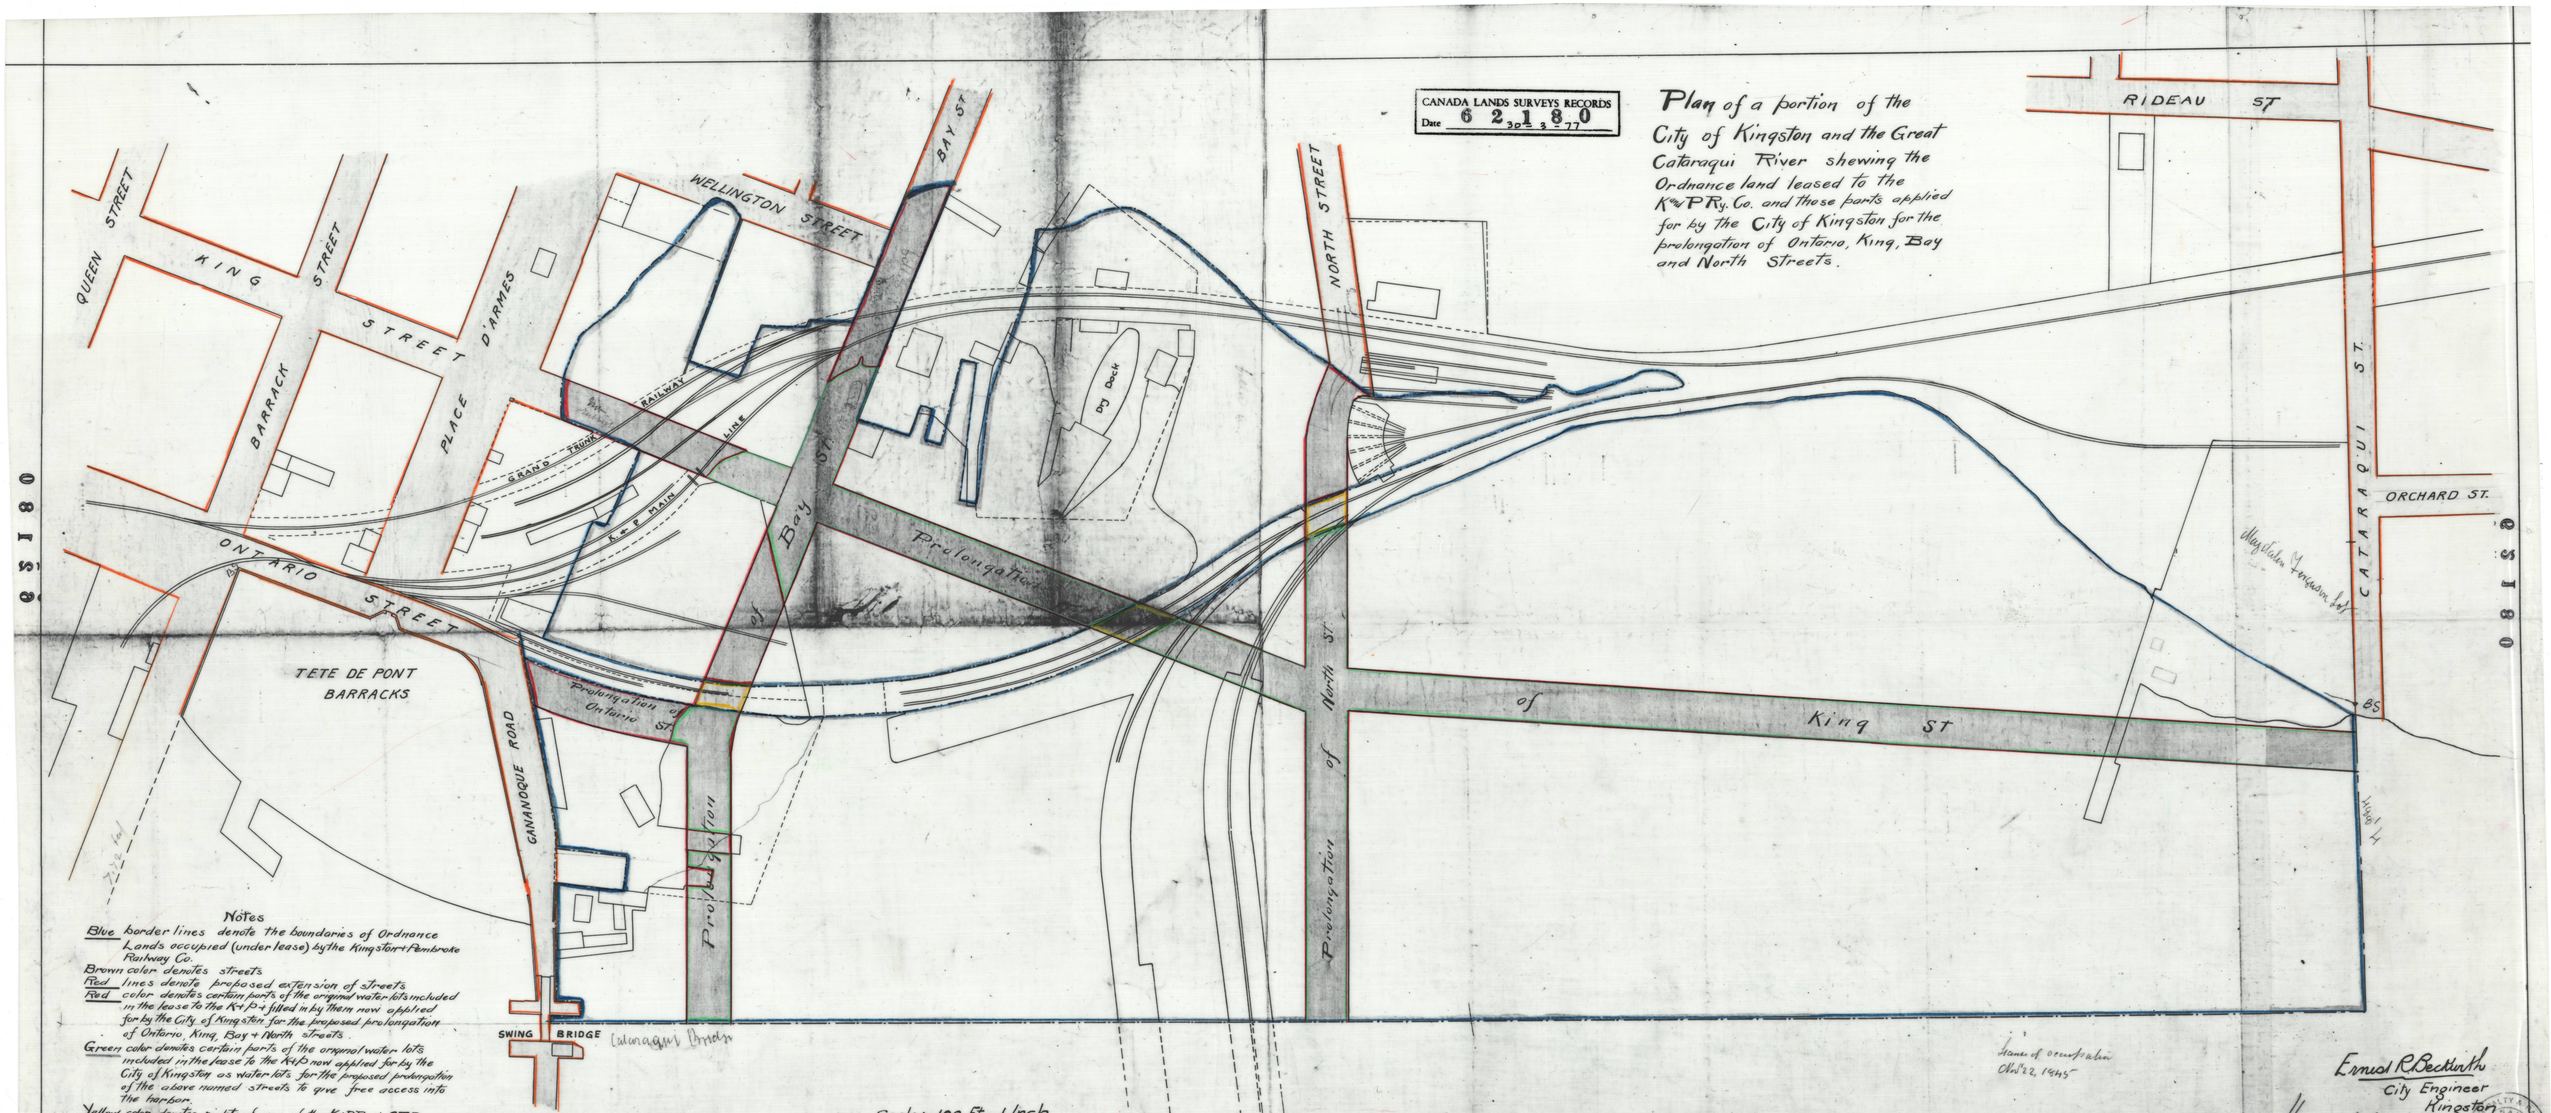

Notes

Blue border lines denote the boundaries of Ordnance Lands occupied (under lease) by the Kingston & Pembroke Railway Co.

Brown color denotes streets

Red lines denote proposed extension of streets

Red color denotes certain parts of the original water lots included in the lease to the K & P filled in by them now applied for by the City of Kingston for the proposed prolongation of Ontario, King, Bay & North streets.

Green color denotes certain parts of the original water lots included in the lease to the K & P now applied for by the City of Kingston as water lots for the proposed prolongation of the above named streets to give free access into the harbour.

Yellow color denotes rights of way of the K & P Ry. & G.T.Ry. over which the proposed prolongation of streets will pass.

Name of corporation Oct 22, 1945

Ernest R. Beckwith
City Engineer
Kingston

Attended to Mr Carey at
by Mayor 11/5/07 May 4th 1907

THE ORIGINAL OF THIS PLAN IS STORED WITH THE PUBLIC ARCHIVES

SURVEYS AND MAPPING BRANCH
SECORE
1168