
PLJ35


LOCATION PLAN

SCALE · 1:10 000

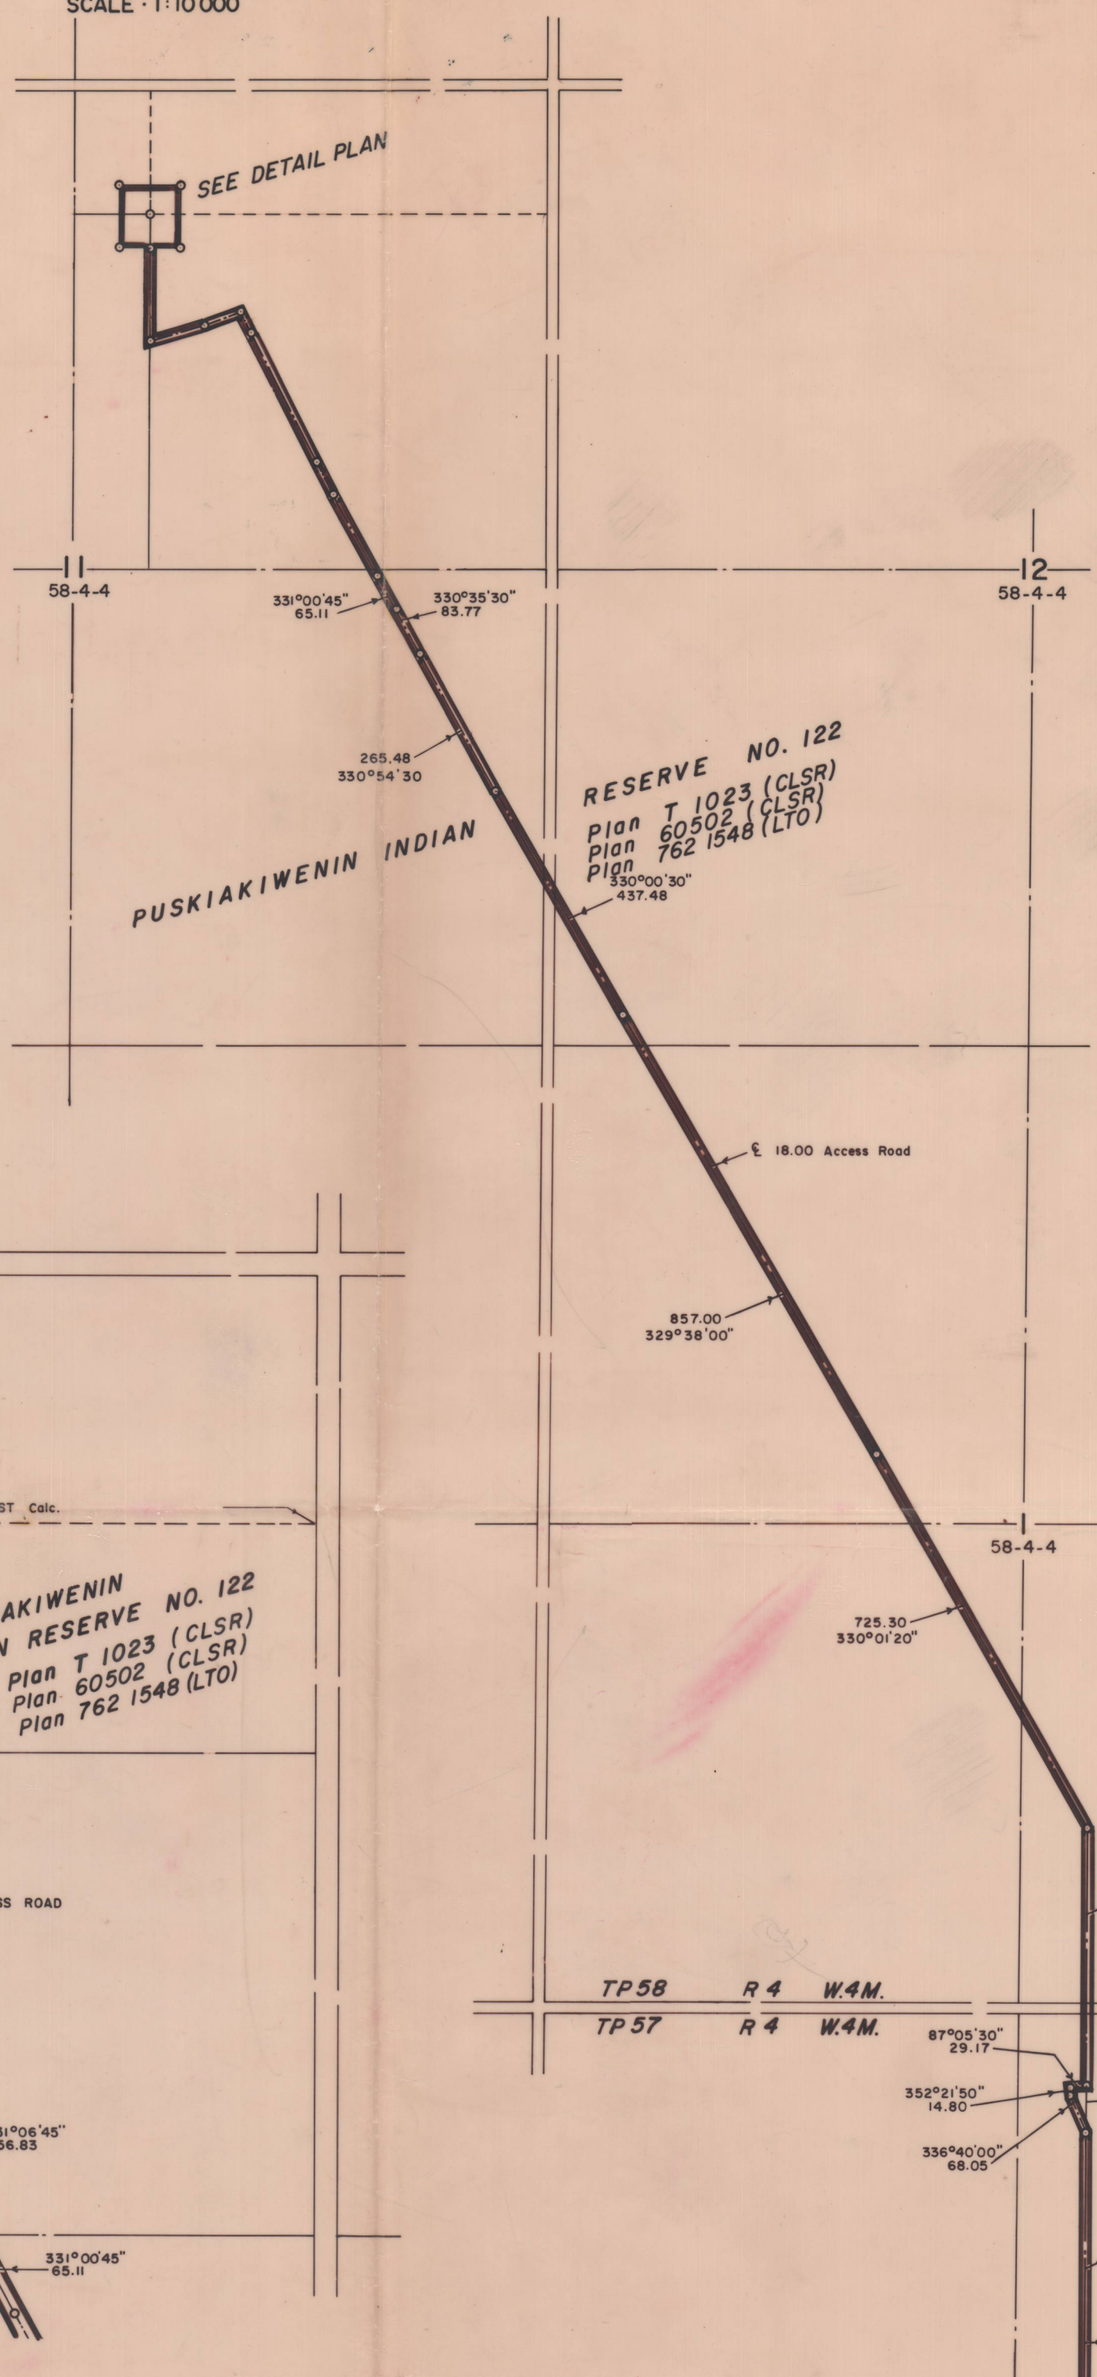

DETAIL PLAN

SCALE · 1:5000

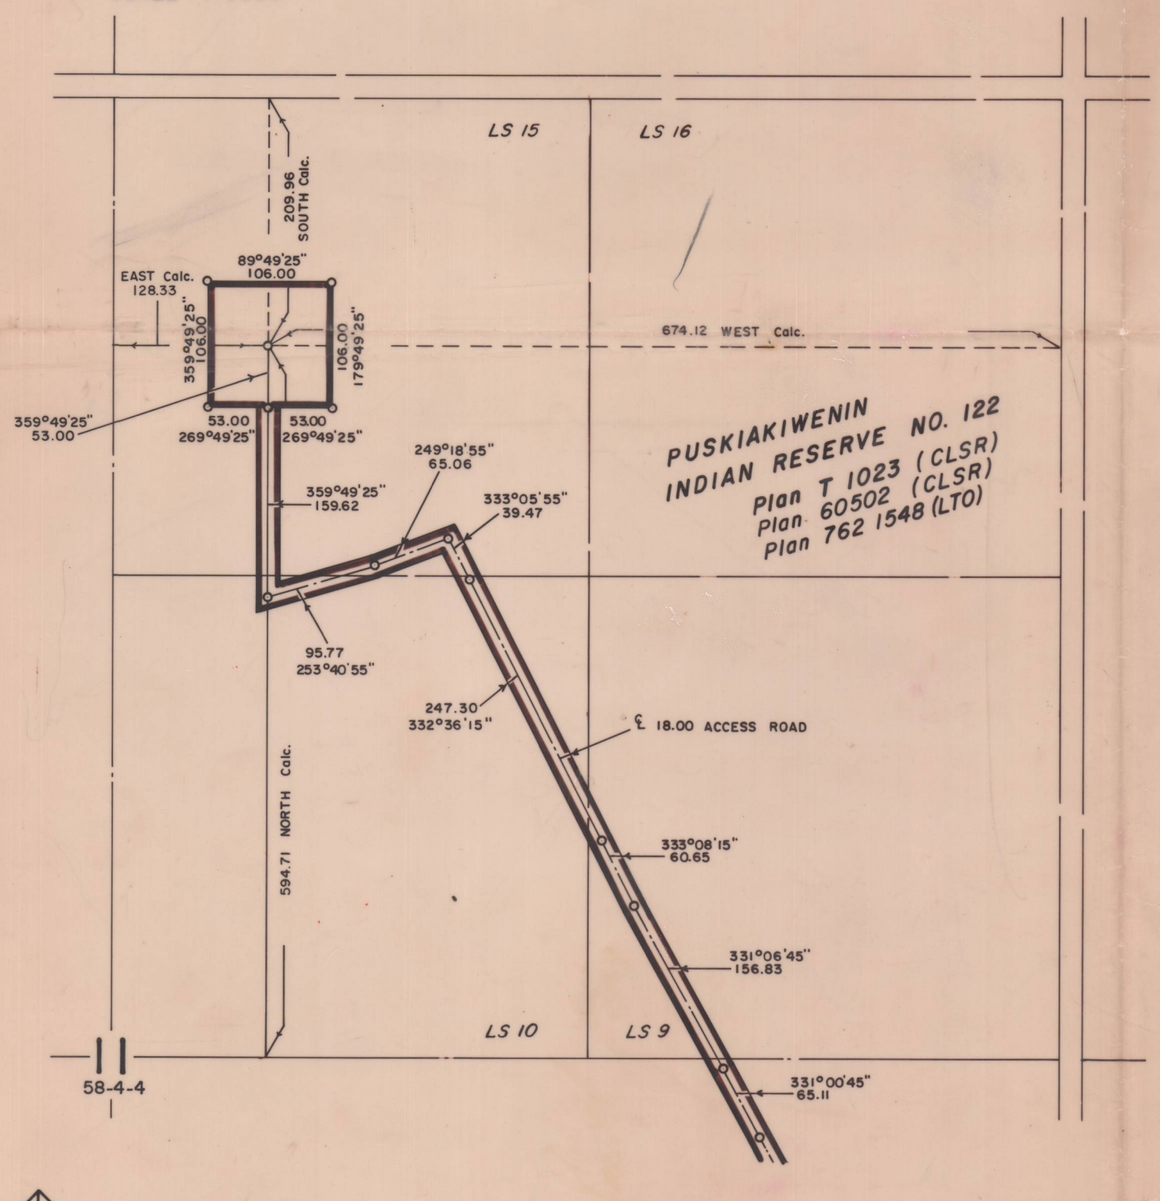

N

PLAN SHOWING LOCATION OF WELL SITE AND ACCESS ROAD

KISSINGER ALGAS LINDBERGH 15-11-58-4

IN LSD. 15 SEC. 11 TP. 58 R. 4 W. 4 M.

SCALE · AS SHOWN

CO-ORDINATES · 209.96 S. of N. Bdy. and 674.12 W. of E. By. of Sec. 11-58-4-4

TOTAL AREAS	ha	Ac.
Well Site	1.12	2.78
Access Road	8.34	20.62
TOTAL	9.46	23.40

WELL SITE CORNER ELEVATIONS
NE · 631.91
SE · 631.00
SW · 633.44
NW · 633.28

GROUND ELEVATION · 632.5

I certify that the survey represented by this plan is correct and true to the best of my knowledge and was completed on the 4th day of September, AD 1980.

W. H. JONES ALS, CLS D. HOLMBERG WITNESS

For KISSINGER PETROLEUMS LTD.

LEGEND
Survey monument found shown thus ——o
30 cm Iron Spike planted shown thus ——o
Portions referred to shown thus ——
Distances are in metres and decimals thereof.

REVISION

ALL-CAN ENGINEERING & SURVEYS (1976) LTD.
Job No. 80-908 | Check | Date 8/ 0

CANADA LANDS SURVEYS RECORDS
6 7 3 7 2
DATE: JANUARY 20, 1981.

Energy Mines & Resources Canada
Reviewed
January 19, 1981 (date)
for Surveyor General

Reviewed by M.W.B. 1981.01.20