ALBERTA

Plan of Township 48, Range 25, West of the Fifth Meridian

FIRST EDITION

SCALE 40 CHAINS TO AN INCH

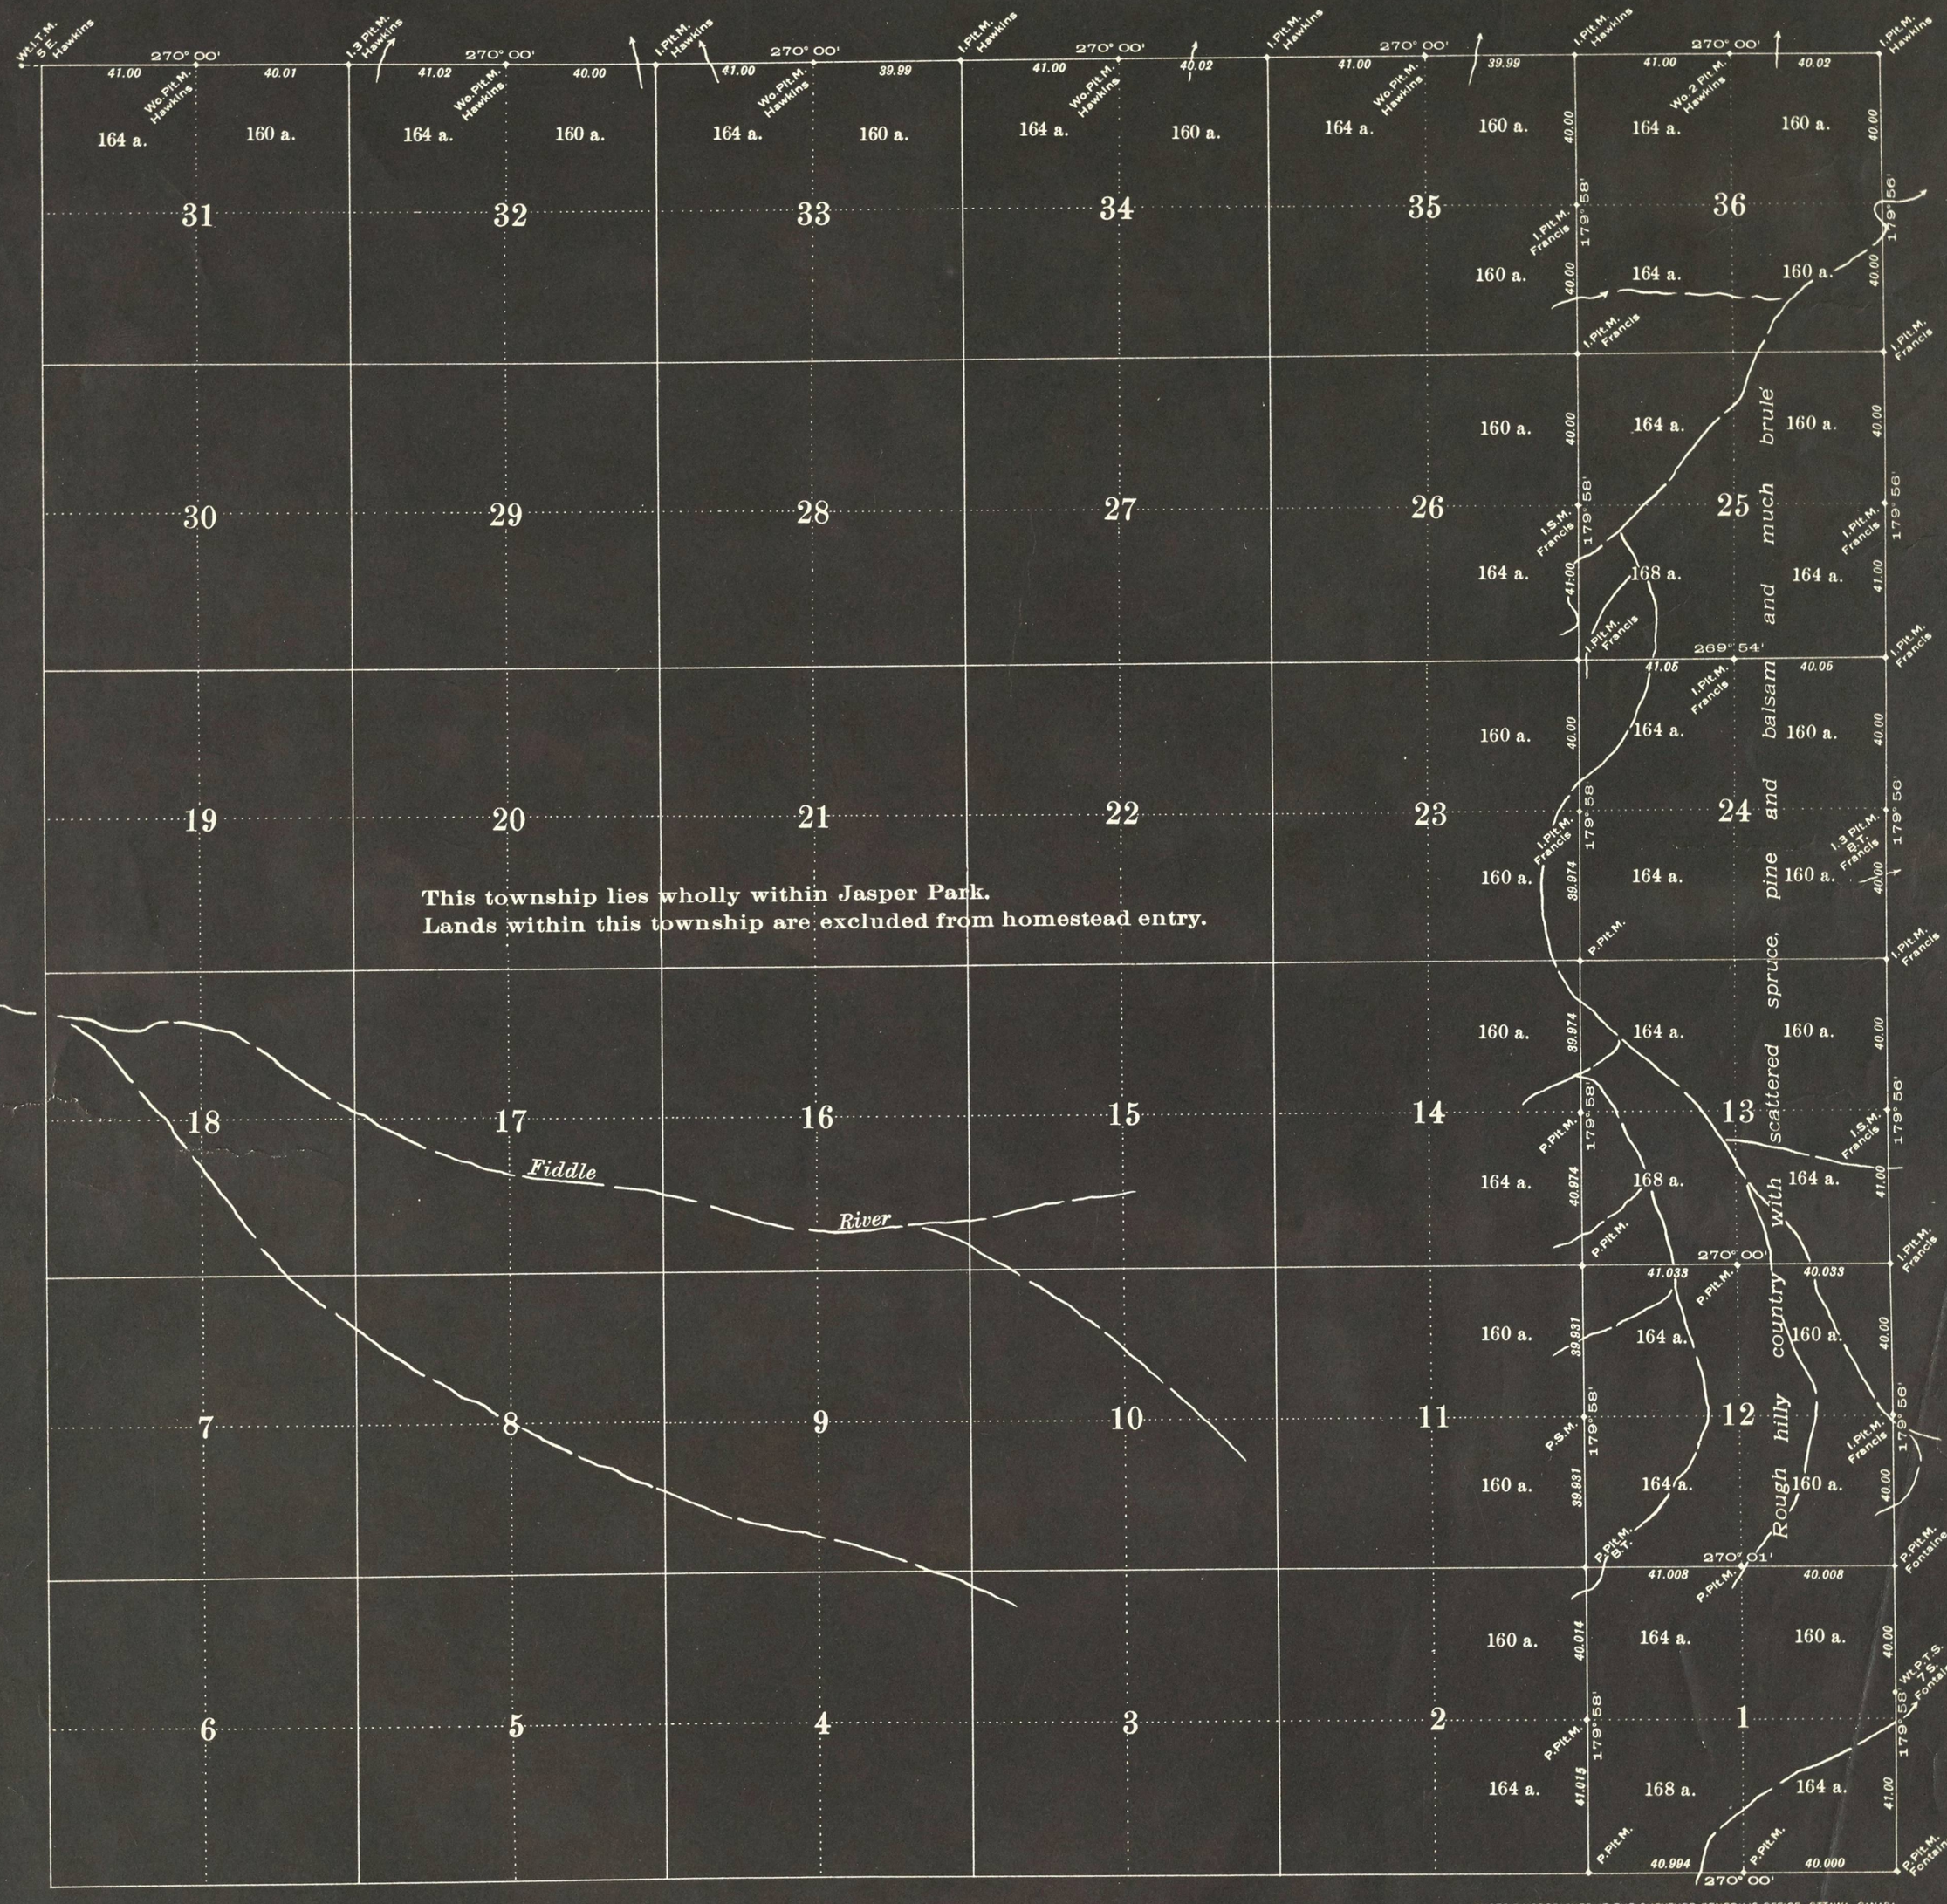


PHOTO-ZINCOGRAPHED AT THE SURVEYOR GENERAL'S OFFICE, OTTAWA, CANADA

Compiled from official surveys by

A. H. Hawkins	*D.L.S.*	*30th June*	*1908*
J. Francis	*D.L.S.*	*29th June*	*1910*
L. E. Fontaine	*D.L.S.*	*28th September*	*1916*
N. C. Stewart	*D.L.S.*	*23rd August*	*1919*

NOTE: Distances are in chains. Bearings are reckoned from the astronomical meridian through the centre of the township. Areas in acres are marked on all lands surveyed. The name at a monument is that of the surveyor who erected or restored the monument. All monuments not so designated were erected by N. C. Stewart.

P. stands for standard post; I. for old pattern iron post; Wo. for wooden post; Pit. for four pits; M. for mound; S. M. for stone mound; Wt. for witness; T. for trench; B. T. for bearing tree.

13	14	15	16
12	11	10	9
5	6	7	8
4	3	2	1

Legal Subdivisions in a Section

Department of the Interior, Ottawa, 4th November, 1920

Approved and Confirmed

E. Deville

Surveyor General.